LEGEND OF PROPOSED IMPROVEMENTS:

- SETBACK
- HEAVY DUTY CONCRETE PAVEMENT
- REGULAR DUTY ASPHALT
- HEAVY DUTY ASPHALT
- PAVEMENT STRIPING
- CONCRETE CURB & GUTTER
- PARKING STALL STRIPING
- ASSOCIATE PARKING STALL STRIPING
- DIRECTIONAL ARROW PAVEMENT MARKING
- STOP BAR
- POST SIGN
- FENCE
- GUIDERAIL
- STEEP SLOPE

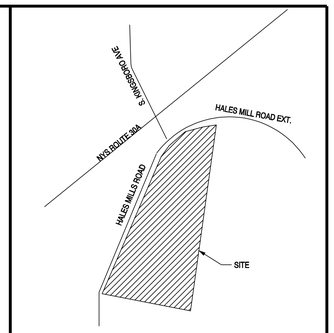

SITE LOCATION MAP
NTS

NORTH

0 10 20 40 60
Graphic Scale: 1"=20'

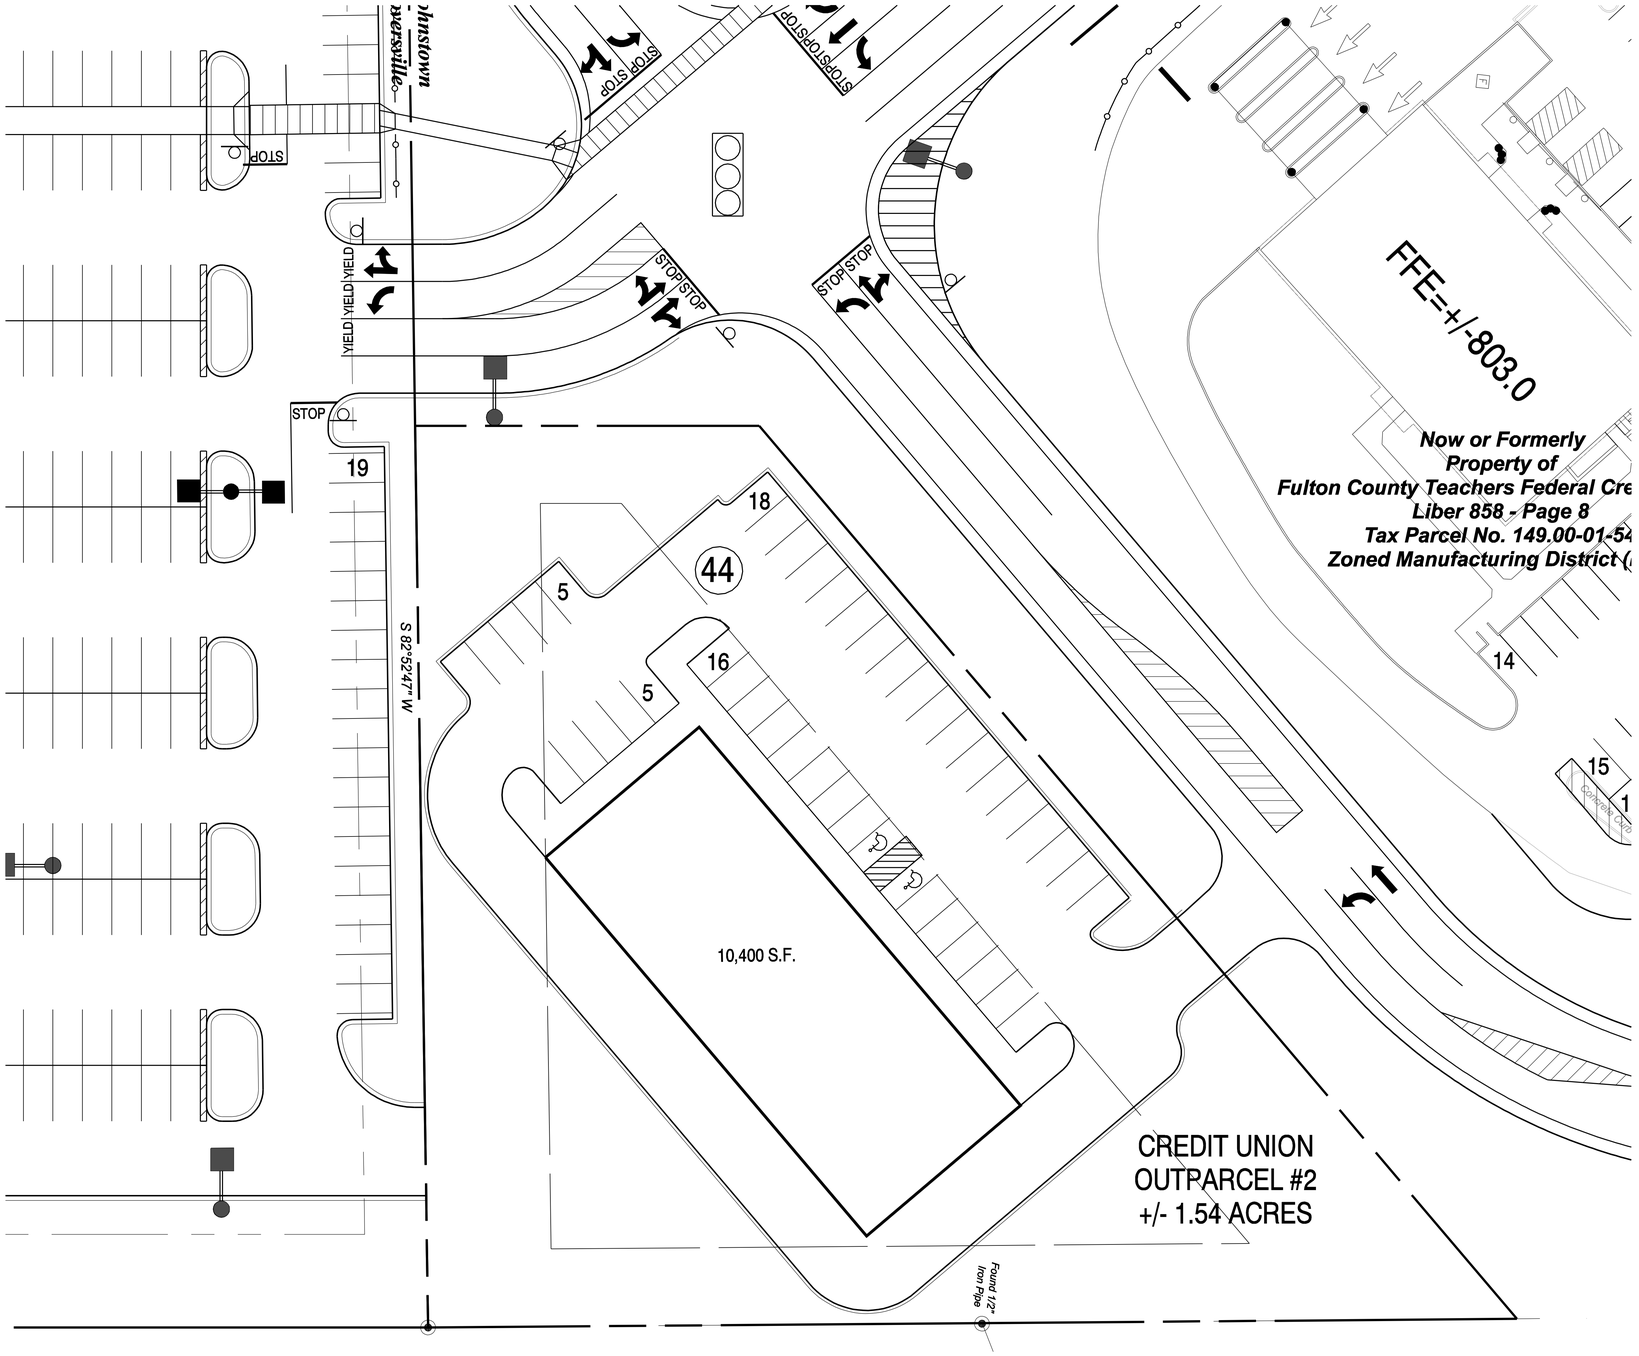

Revisions:	Date:
1	
2	
3	
4	
5	
6	
7	
8	
9	

Seal

Seal

PROJECT MANAGER DATE

PROJECT ENGINEER / ARCHITECT DATE

PROJECT DESIGNER DATE

Copyright © 2007
APD Engineering
Drawing Alteration
It is a violation of law for any person, unless acting under the direction of licensed Architect, Professional Engineer, Landscape Architect, or Land Surveyor to alter any item on this document in any way.

Any licensee who alters this document is required by law to affix his or her seal and to add the notation "Altered By" followed by his or her signature and the specific description of the alteration or revision.

DO NOT SCALE PLANS

Copying, Printing, Software and other processes required to produce these prints can stretch or shrink the actual paper or layout. Therefore, scaling of this drawing may be inaccurate. Contact APD Engineering with any need for additional dimensions or clarifications.

APD Engineering
3445 Winton Place - Suite 208
Rochester, NY 14623
585.273.0273
585.273.0276.fax
www.apd.com

WAL-MART SUPERCENTER

STORE #1806-01

COUNTY ROUTE 128

CITY OF GLOVERSVILLE

FULTON COUNTY, NY

Project Name & Location:

FUTURE BUILDOUT SCENARIO - OUTPARCEL 2

Drawing Name:

Date: 12/13/07	Project No. 01-0007
Type:	
Drawn By: JRE	OP 2
Scale: 1" = 20'	Drawing No.

20=40
$FILE$
$DATE$